

BROAD ST.

CAYUGA ST. TO ROCKLAND ST.


SHEET
4 of 5PLAT
61-62

4836-D

46-N

BROAD

STREET

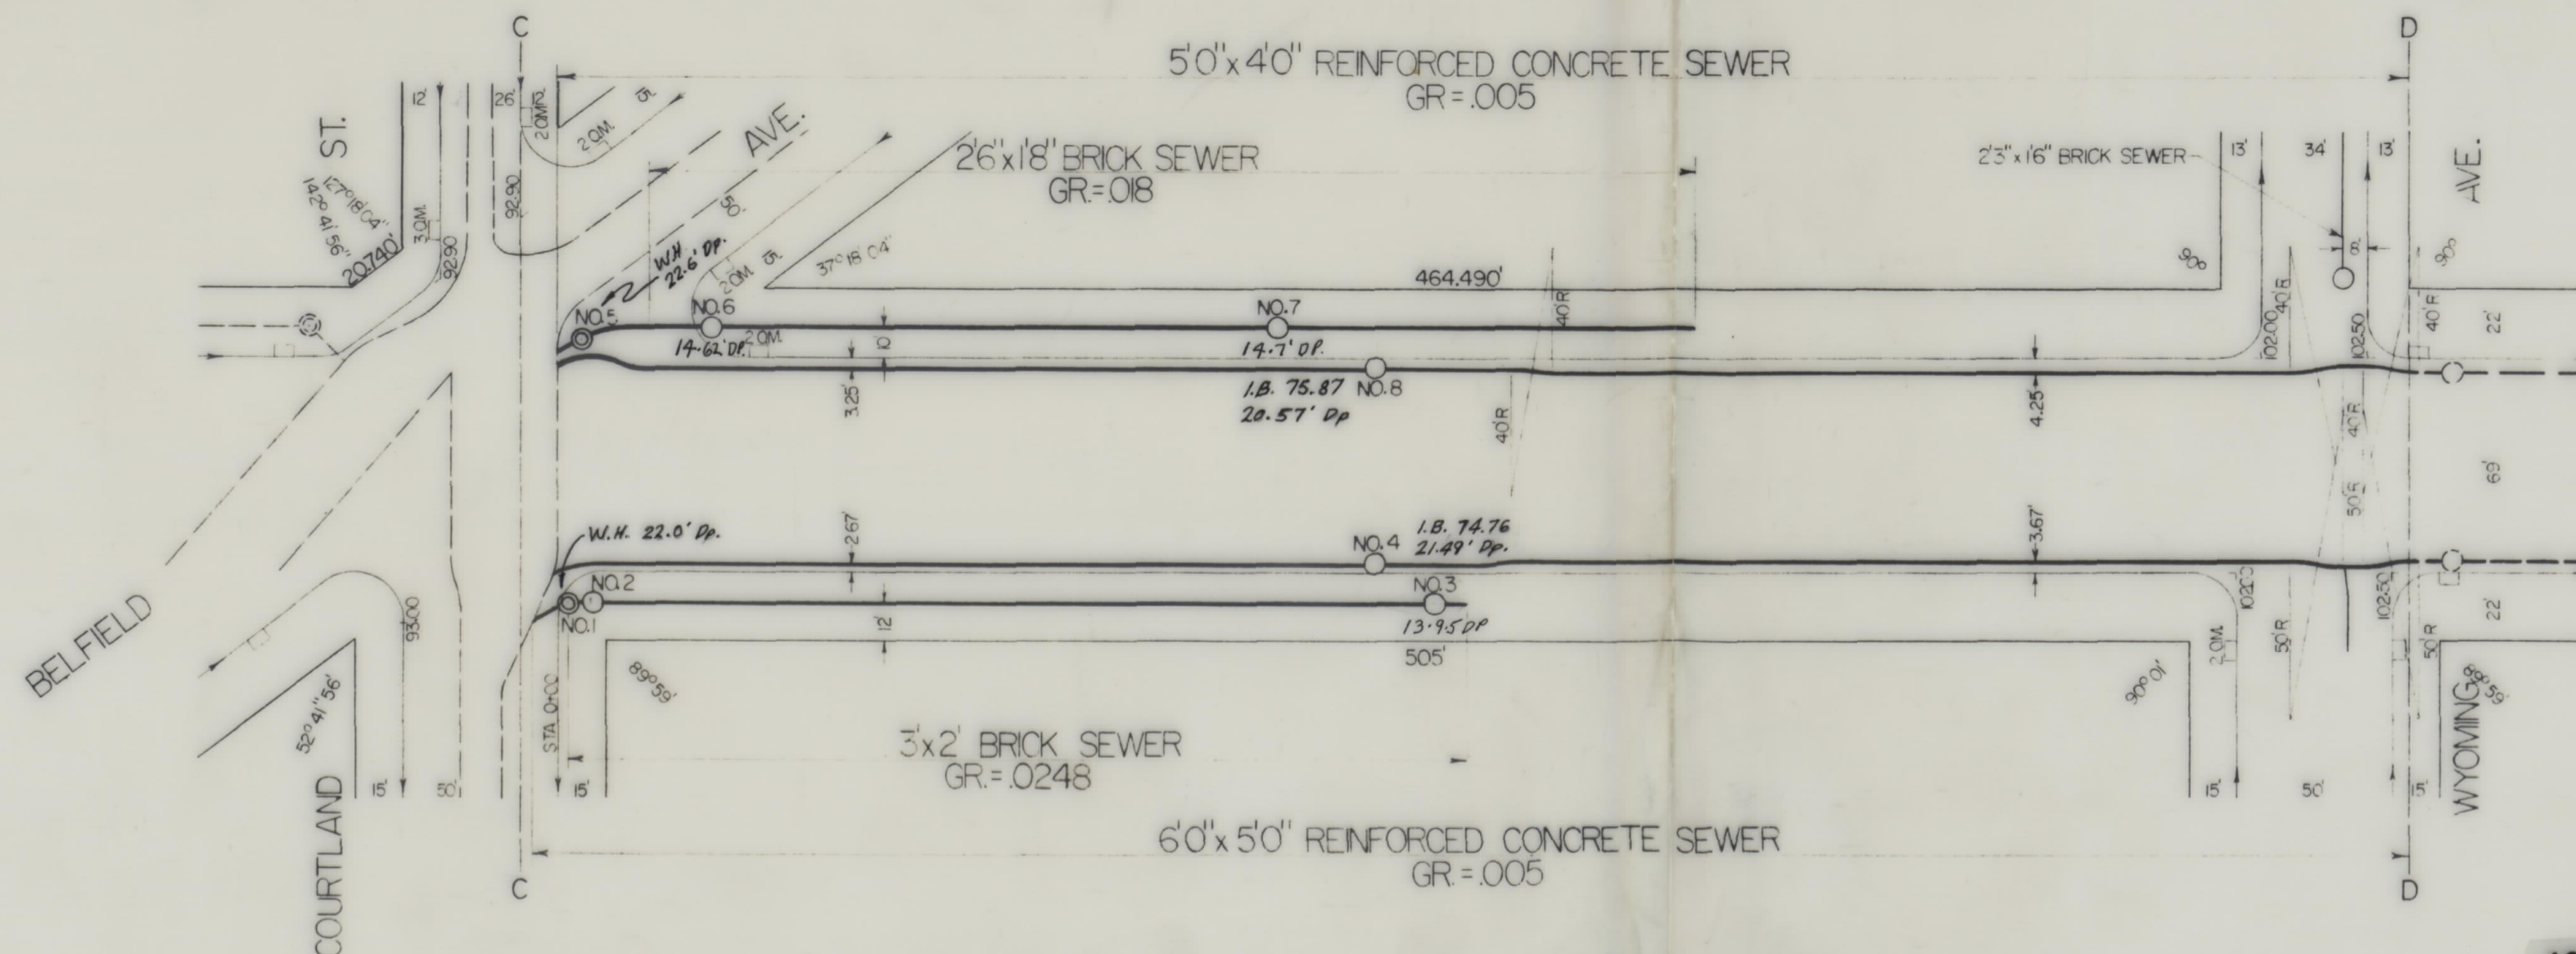

NOTE: THIS PLAN WAS COMPILED FROM RETURN PLAN
NOS.: 4836 W.S. (COMPLETED 7-30-1896)
4836 E.S. (COMPLETED 10-29-1898)
11161 (COMPLETED 4-6-1926)
11581 (COMPLETED 5-21-1926)

197866
P.W.D.

FOR INFORMATION ON TRANSFORMATION CHAMBER
SEE RETURN PLAN NO. 11161.

WORK NO.
CONTRACTOR
INSPECTOR
DATE OF COMPLETION
SCALE: 1"=50'
FIELD BK NO
SURVEYOR
DRAWN BY: R.C. SHEEHAN
CHECKED BY
APPROVED BY